Brick-Veneer Residence—Sheet 1 (Sheet 2) • Brick-Veneer Residence—Sheet 1 (Sheet 2) • Brick-Veneer Residence—Sheet 1 (Sheet 2) • Brick-Veneer Residence—Sheet 1 (Sheet 2) • Brick-Veneer Residence—Sheet 1 (Sheet 2) • Brick-Veneer Residence—Sheet 1 (Sheet 2) • Brick-Veneer Residence—Sheet 1 (Sheet 2) •

PUBLISHER'S NOTE: THIS DRAWING WAS ORIGINALLY DRAWN TO THE SCALE(S) SHOWN. THE DRAWING HAS BEEN MODIFIED AND SHOULD NOT BE SCALED.

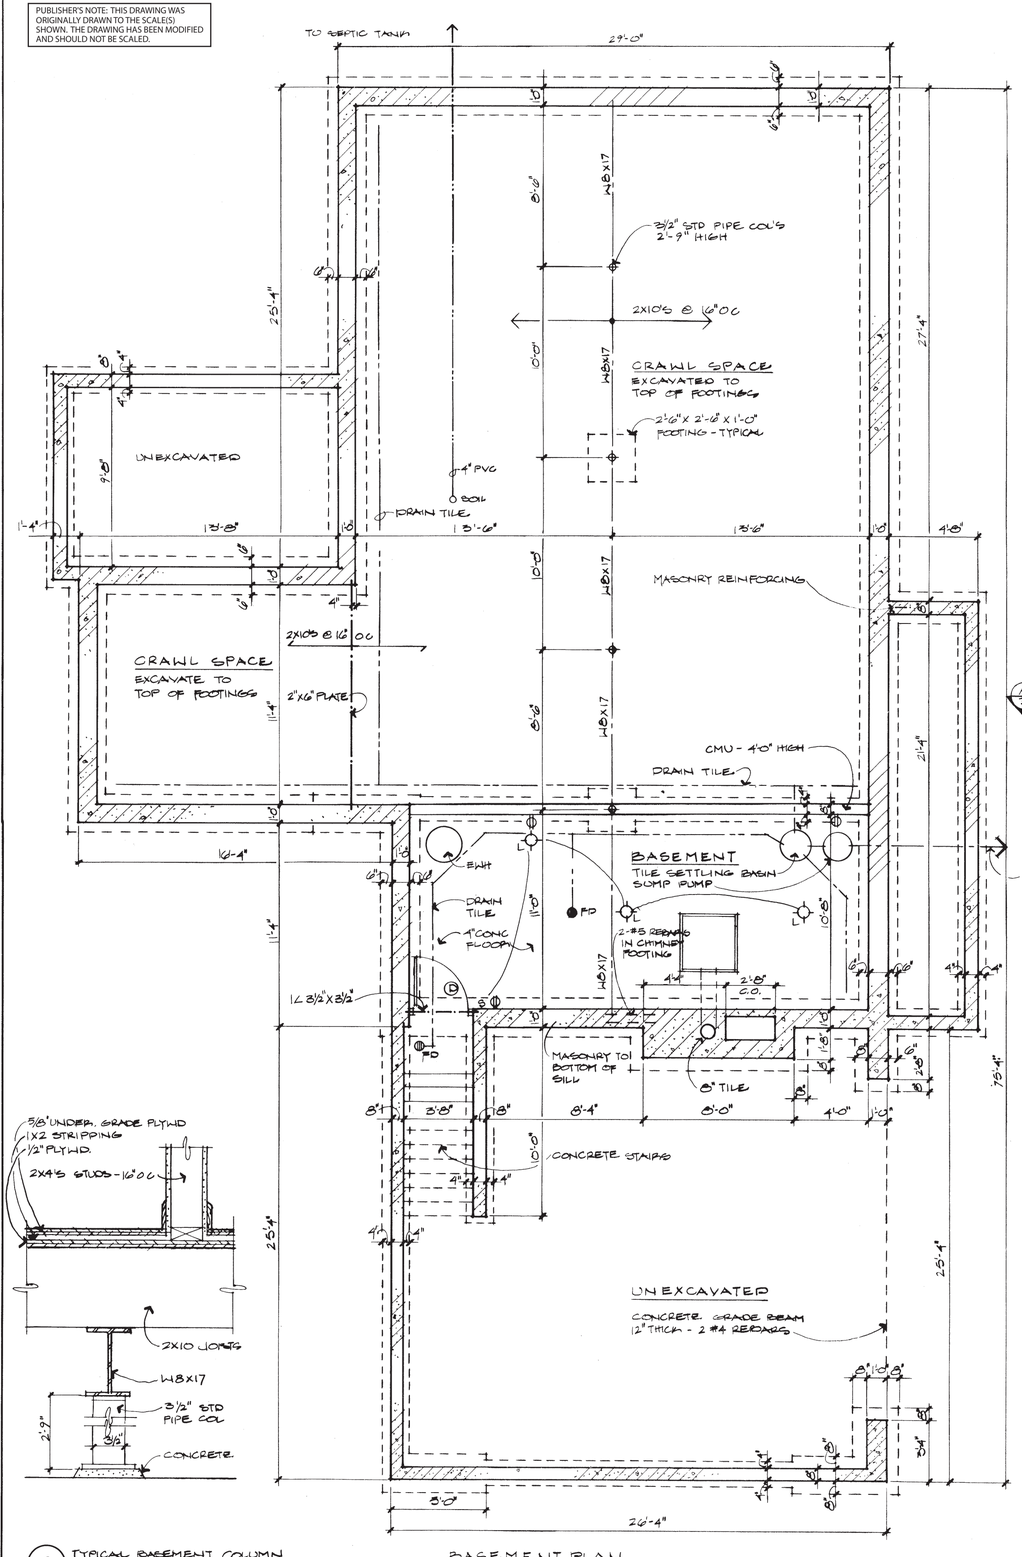

1 TYPICAL BASEMENT COLUMN
1½" = 1'-0"

BASEMENT PLAN
¼" = 1'-0"

FLOOR PLAN NOTES
- IN ATTIC 6 SHEETS OF ½" CD PLYWOOD
- ONE PS LIGHT AT HEAD OF STAIRS

BASEMENT PLAN NOTES
- MASONRY REINFORCING IN ALTERNATE BLOCK COURSES - TWO CONTINUOUS #4 REBARS IN ALL WALL FOOTINGS

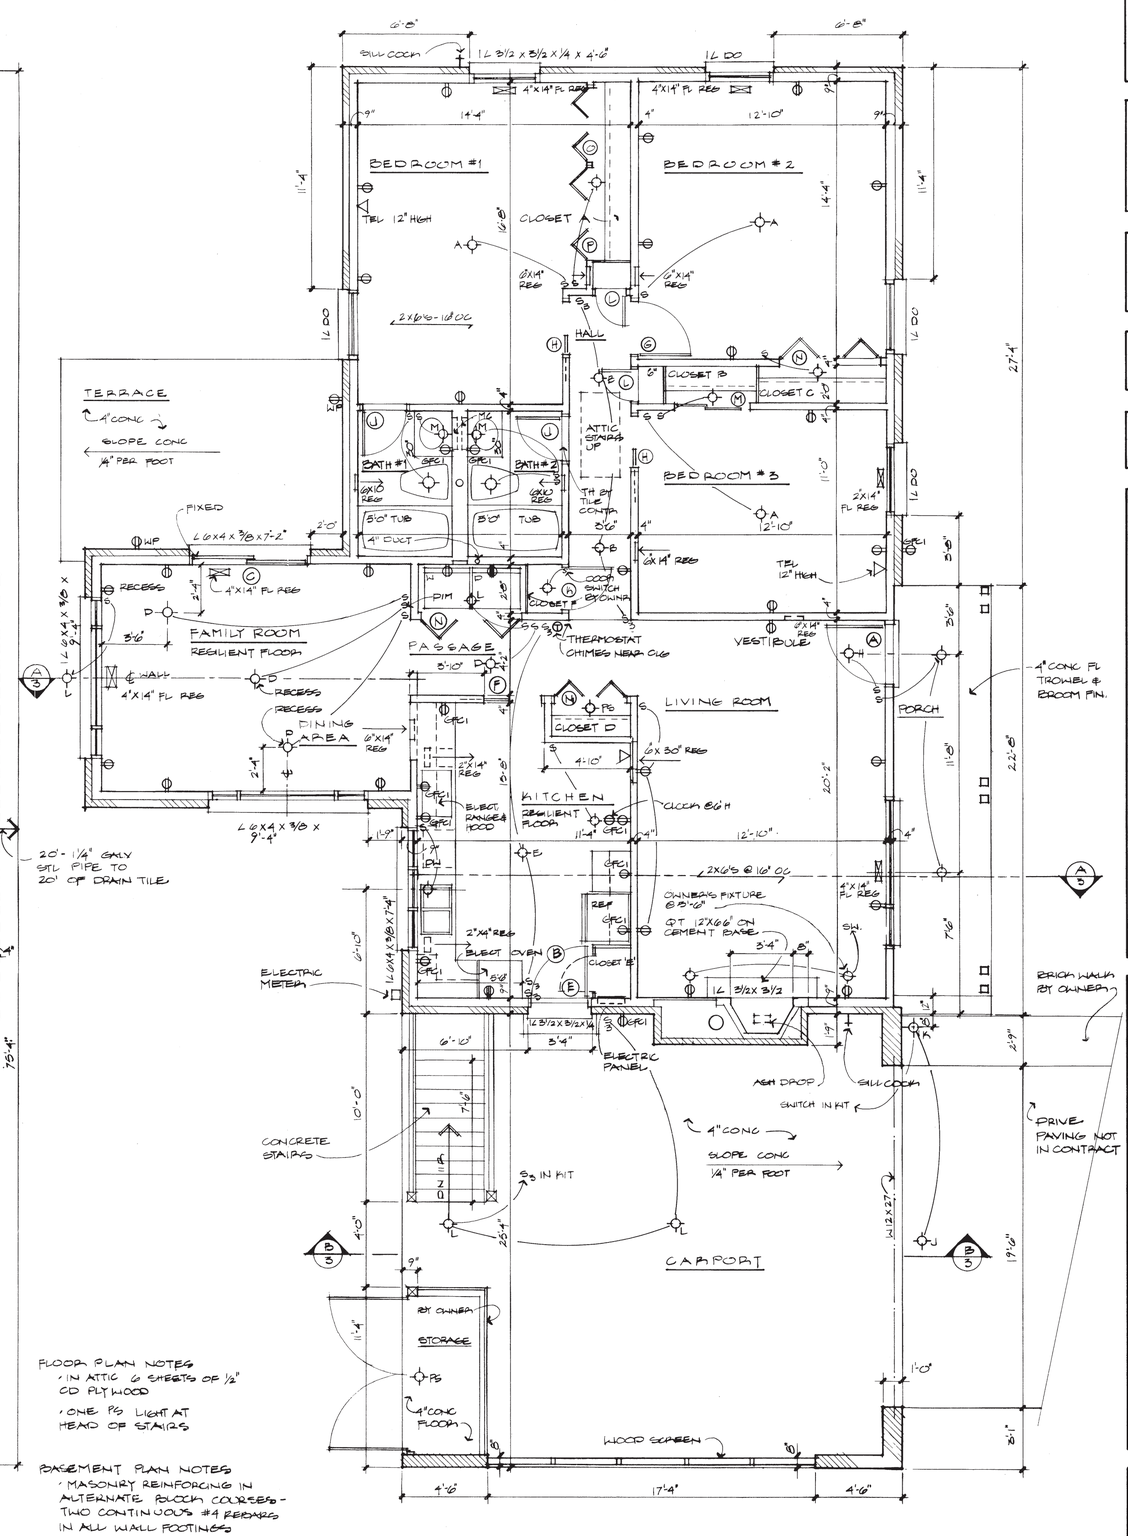

FLOOR PLAN
¼" = 1'-0"

REVISION

SCALE: AS SHOWN

CHECKED BY: RB

DR. BY: FL

DATE 5-1

JOB NO. 1731

● DETAIL 1

BASEMENT PLAN FLOOR PLAN

BRICK-VENEER RESIDENCE

STATE OF NEW JERSEY • PAUL R SCHILLING • 21682 • REGISTERED ARCHITECT

SHEET 1 OF 5

Brick-Veneer Residence—Sheet 2 (Sheet 1) • Brick-Veneer Residence—Sheet 2 (Sheet 1) • Brick-Veneer Residence—Sheet 2 (Sheet 1) • Brick-Veneer Residence—Sheet 2 (Sheet 1) • Brick-Veneer Residence—Sheet 2 (Sheet 1) • Brick-Veneer Residence—Sheet 2 (Sheet 1) • Brick-Veneer Residence—Sheet 2 (Sheet 1)

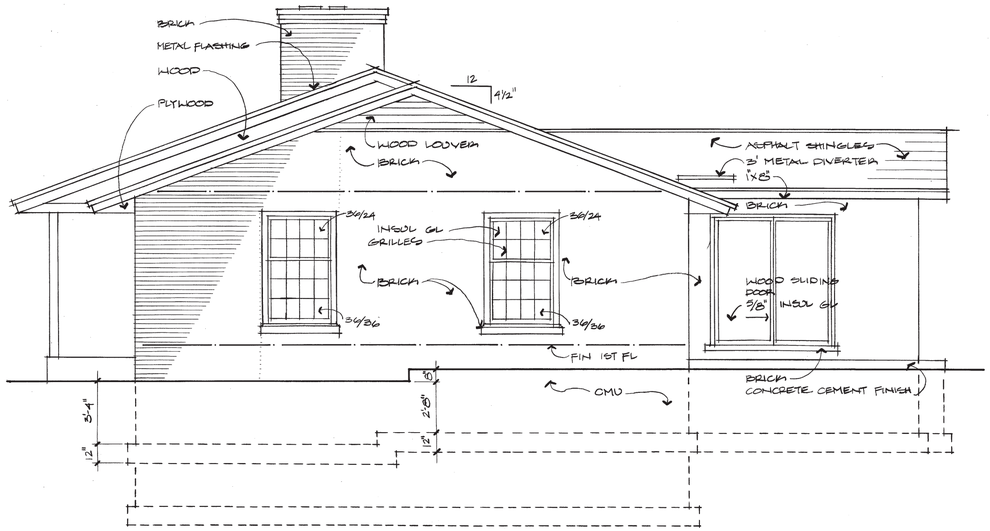

RIGHT SIDE ELEVATION
1/4" = 1'-0"

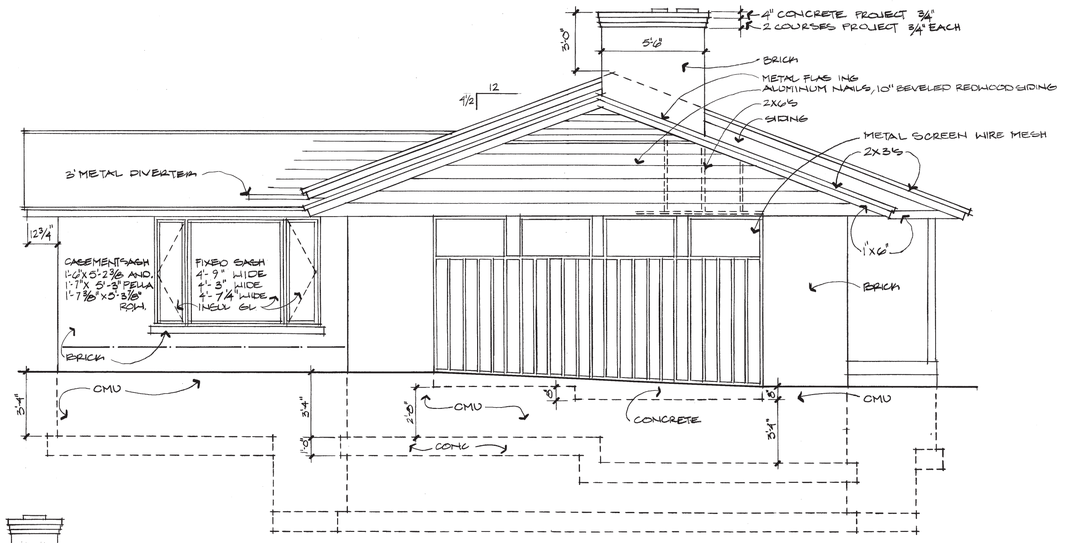

LEFT SIDE ELEVATION
1/4" = 1'-0"

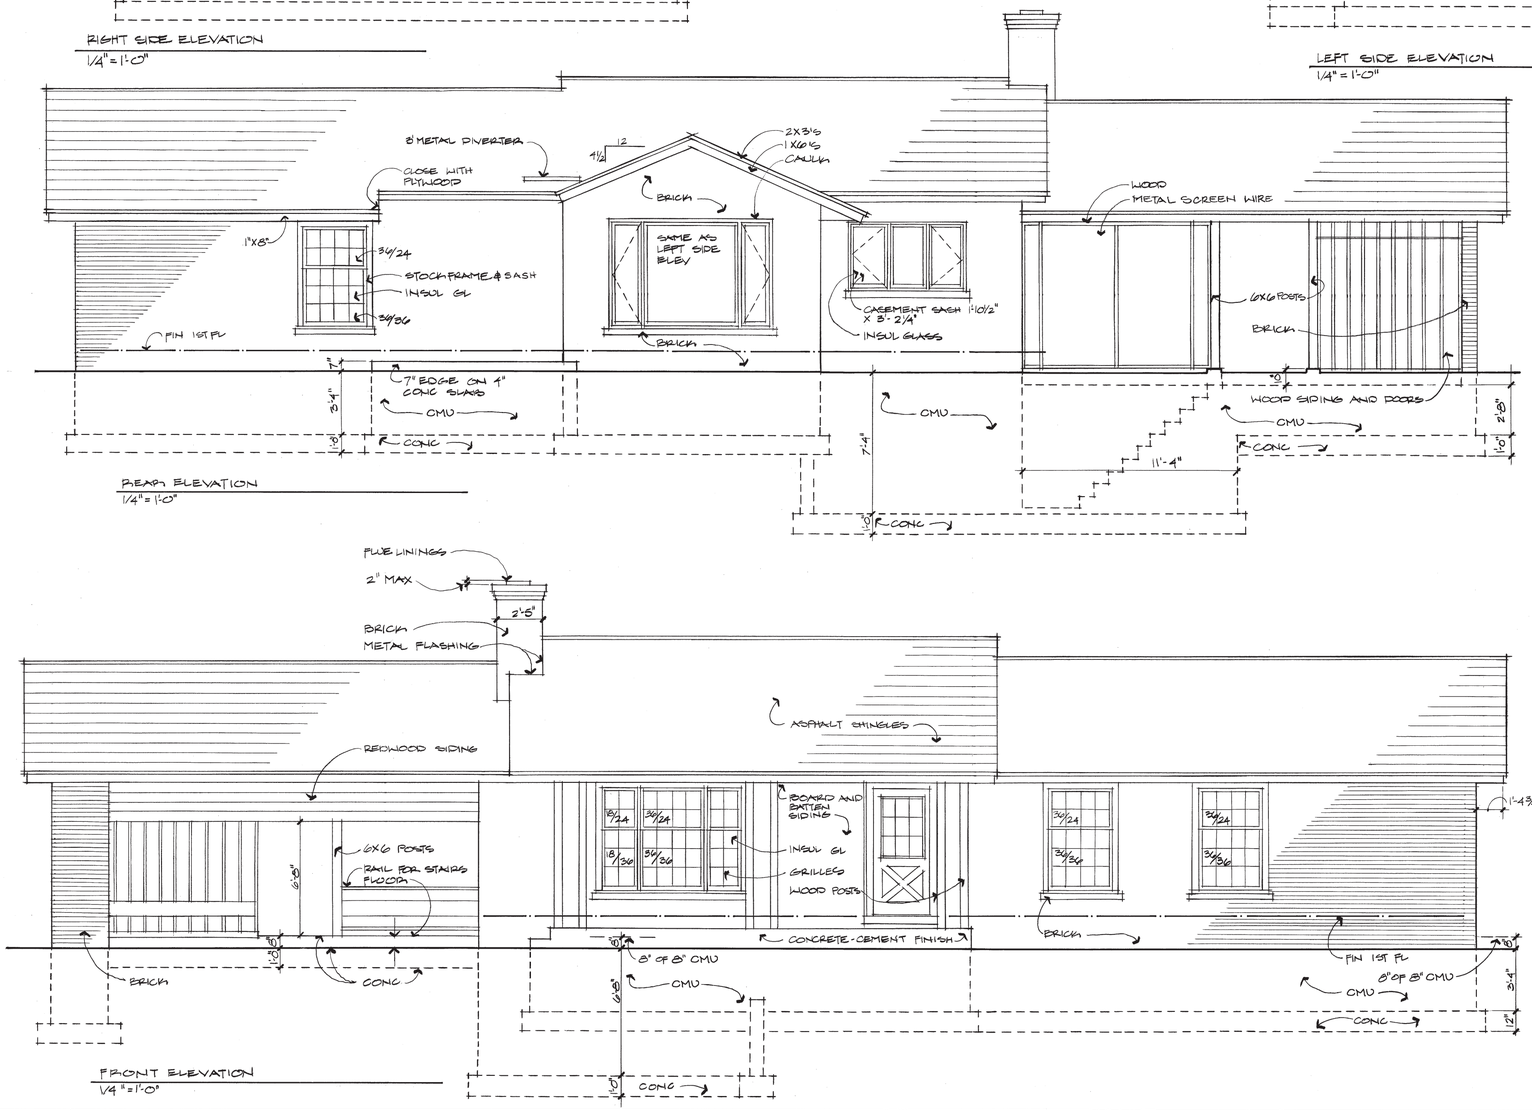

REAR ELEVATION
1/4" = 1'-0"

FRONT ELEVATION
1/4" = 1'-0"

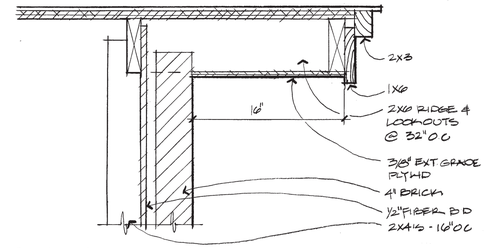

1 RIGHT SIDE GABLE OVERHANG
1½" = 1'-0"

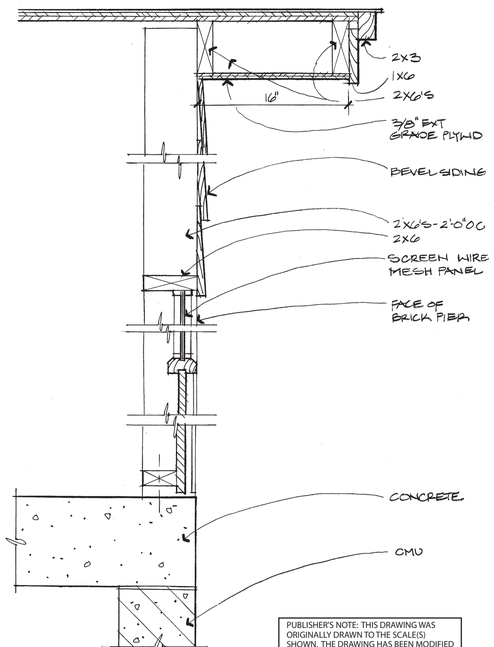

2 CARPORT GABLE WALL
1½" = 1'-0"

PUBLISHER'S NOTE: THIS DRAWING WAS ORIGINALLY DRAWN TO THE SCALE(S) SHOWN. THE DRAWING HAS BEEN MODIFIED AND SHOULD NOT BE SCALED.

REVISION

SCALE: AS SHOWN

CHECKED BY: RB

DR. BY: FL

DATE 5-1

JOB NO. 1731

• SECTION 1 • SECTION 2

EXTERIOR ELEVATIONS

PAUL R. SCHILLING LICENSED ARCHITECT STATE OF NEW JERSEY • REGISTERED • NO. 9682

BRICK-VENEER RESIDENCE

SHEET 2 OF 5

PUBLISHER'S NOTE: THIS DRAWING WAS ORIGINALLY DRAWN TO THE SCALE(S) SHOWN. THE DRAWING HAS BEEN MODIFIED AND SHOULD NOT BE SCALED.

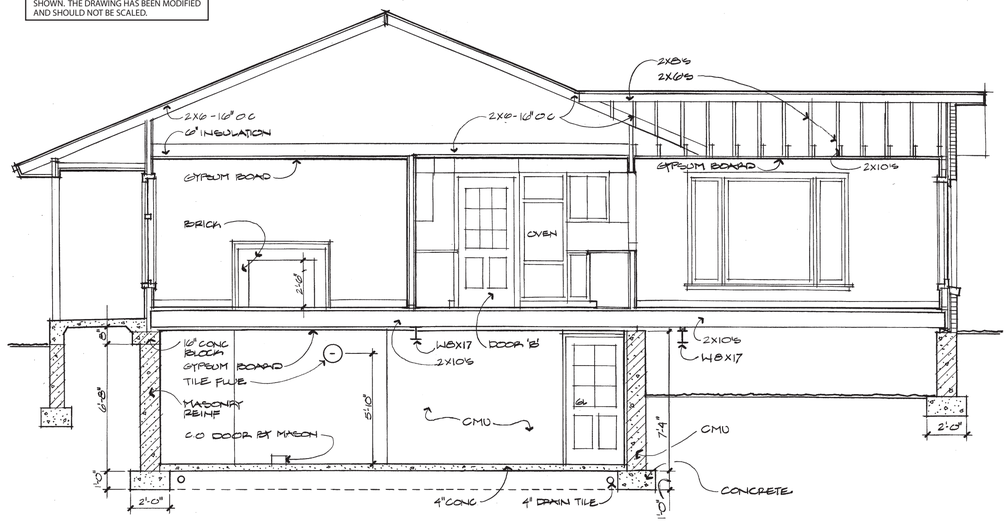

A SECTION A-A
1/4" = 1'-0"

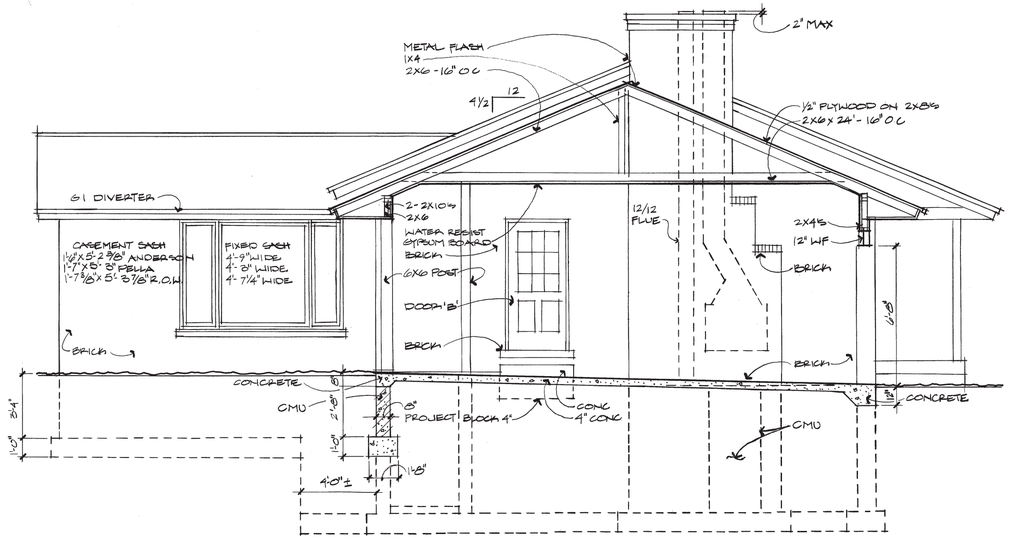

B SECTION B-B
1/4" = 1'-0"

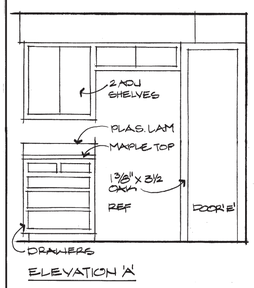

ELEVATION 'A'

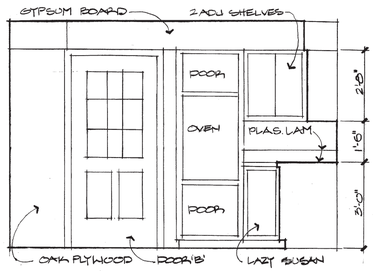

ELEVATION 'B'

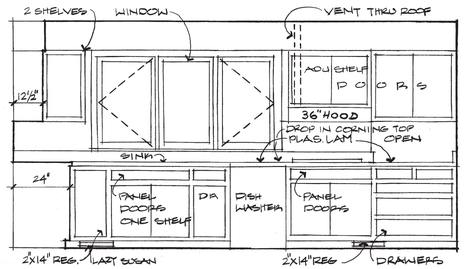

ELEVATION 'C'

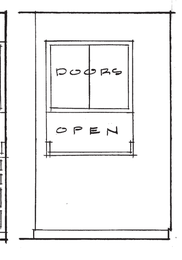

ELEVATION AT FAMILY ROOM SIDE

C KITCHEN CABINETS
3/8" = 1'-0"

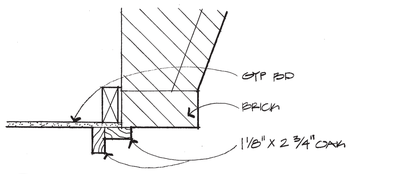

5 FIREPLACE TRIM

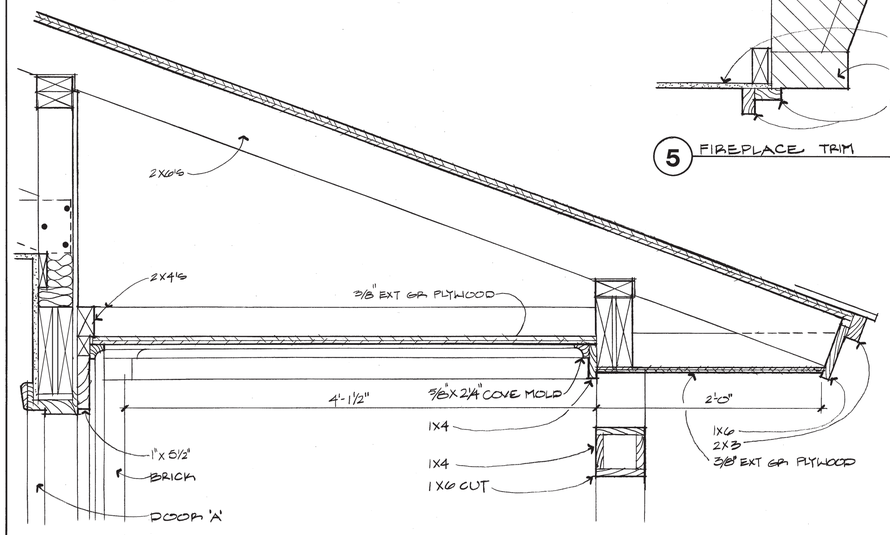

3 PORCH
1½" = 1'-0"

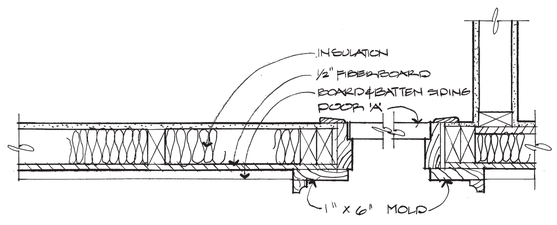

4 PLAN AT DOOR 'A'
1½" = 1'-0"

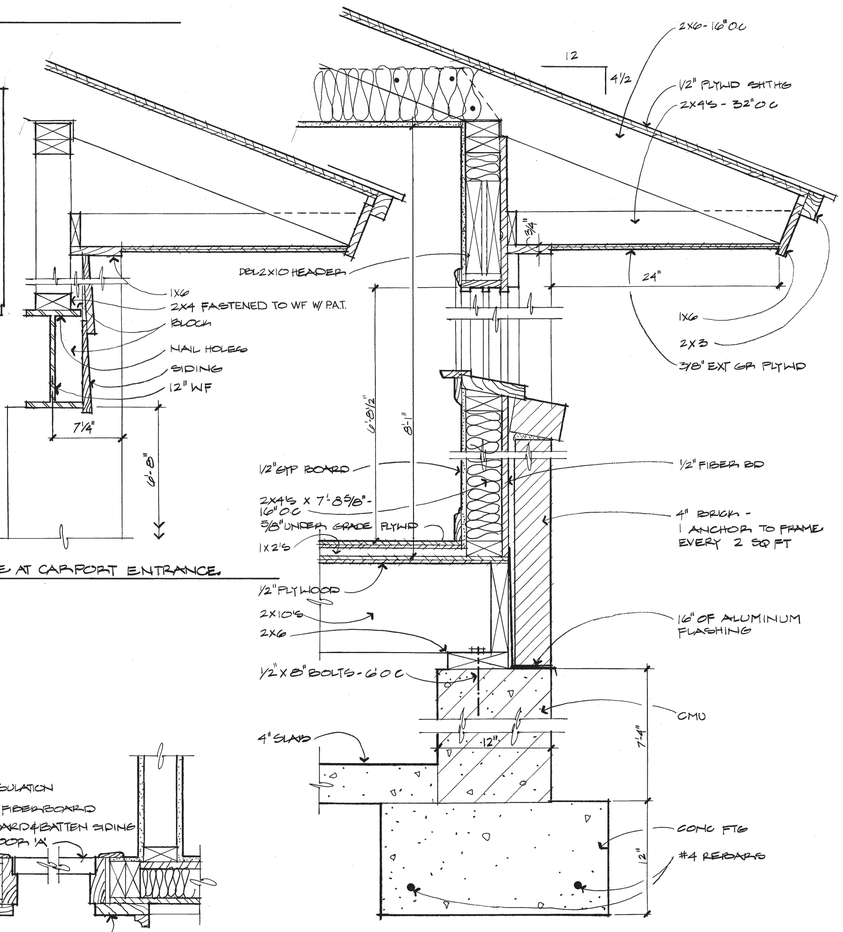

1 TYPICAL WALL SECTION
1½" = 1'-0"

REVISION

SCALE: AS SHOWN

CHECKED BY: RB

DR. BY: FL

DATE 5-1

JOB NO. 1731

• DETAILS 1–5

SECTIONS & INTERIOR ELEVATIONS

STATE OF NEW JERSEY • REGISTERED ARCHITECT • PAUL R. SCHILLING • LICENSE A-9662

BRICK-VENEER RESIDENCE

SHEET 3 OF 5

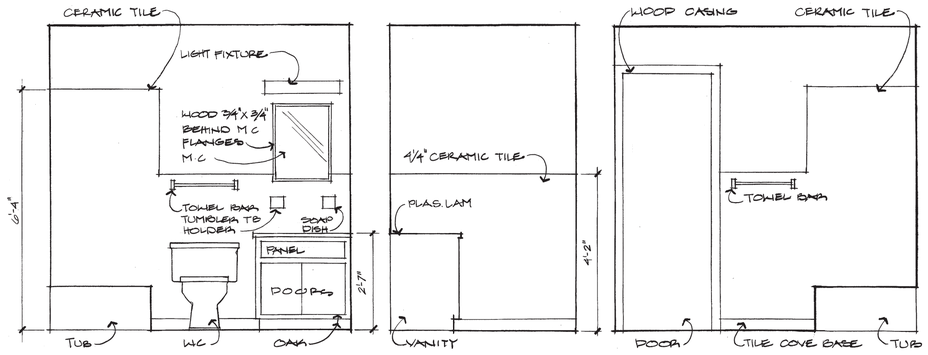

BATH #2 (BATH #1 SIMILAR, EXCEPT OPPOSITE HAND)
1/2"=1'-0"

LIGHT FIXTURE SCHEDULE

LIGHT FIXTURE	MODEL NO.	SURFACE-MOUNT OR RECESSED	LAMPS
A	1077	S	2 - 60W
B	1510	S	1 - 75W
C	1733	S	4 - 60W
D	R-1 OR RV-1 WITH R-236 BLACK TRIM	R	1 - 150W
E	2415	S	2 - 40W WARM WHITE, RAPID START
F	343W	R	2 - 20W WARM WHITE, TRIG START
G	2329-6	S	3 - 75W MEDIUM BASE
H	1716	S	1 - 60W
J	7⅞" SQ x 5½" WHITE TRIM DROP OPAL GL	R	1 - 100W
K	5262-34	S	1 - 100W MEDIUM BASE
RANGE HOOD	1536 HG	—	1 - 100W
L	2525	S	1 - 100W
M*			

* $150 ALLOWANCE; TO BE SELECTED BY OWNER

DOOR SCHEDULE

DOOR	SIZE	TYPE	MATERIAL	FRAME	CASINGS
A	3'-0" × 6'-8" × 1¾"	STEEL CLAD URETHANE CORE; THERMAL BREAK AT EDGES; SEE SPECS	GALV STEEL FACES	PINE; SEE PLANS	STOCK OAK, RANCH TYPE
B	3'-0" × 6'-8" × 1¾"	DITTO	DITTO	STOCK PINE	DITTO
C	6'-0" × 6'-8"	SLIDING DOORS WITH TEMPERED INS GLASS	WOOD	WITH UNIT	DITTO
D	3'-0" × 6'-8" × 1¾"	2 PANEL, 6 LIGHT; N D 561	PINE	STOCK PINE	STOCK BRICK MOLD BOTH SIDES
E	1'-8" × 6'-8" × 1⅜"	H C FLUSH	OAK	SEE PLANS	SEE PLANS
F	3'-0" × 6'-8" × 1⅜"	DITTO	OAK	POCKET FRAME BY CARPENTER; OAK STOPS	LIKE A
G	2'-8" × 6'-8" × 1⅜"	DITTO	OAK	DITTO	LIKE A
H	2'-8" × 6'-8" × 1¾"	DITTO	OAK	LIKE F	LIKE A
J	2'-4" × 6'-8" × 1¾"	DITTO	OAK	DITTO	LIKE A
K	2'-4" × 6'-8" × 1¾"	DITTO—18" × 60" PLATE GL MIRROR ON GL SIDE	OAK	DITTO	LIKE A IN HALL; PINE IN CLOSET
L	1'-10" × 6'-8" × 1⅜"	H C FLUSH	OAK	DITTO	LIKE K
M	PAIR 2'-0" × 6'-8" × 1⅜"	DITTO	OAK	OAK JAMBS; BYPASS TRACK BY CARPENTER	LIKE K
N N_1	5'-0" × 6'-8" × 1⅜" 4'-0" × 6'-8" × 1⅜"	STOCK TYPE, OPEN LOUVERS; ONE SOLID PANEL	PINE	OAK JAMBS; TRACK BY CARPENTER	LIKE K
O	4'-0" × 8'-0"	DITTO	PINE	DITTO	LIKE K
P	5'-0" × 8'-0"	DITTO	PINE	DITTO	LIKE K

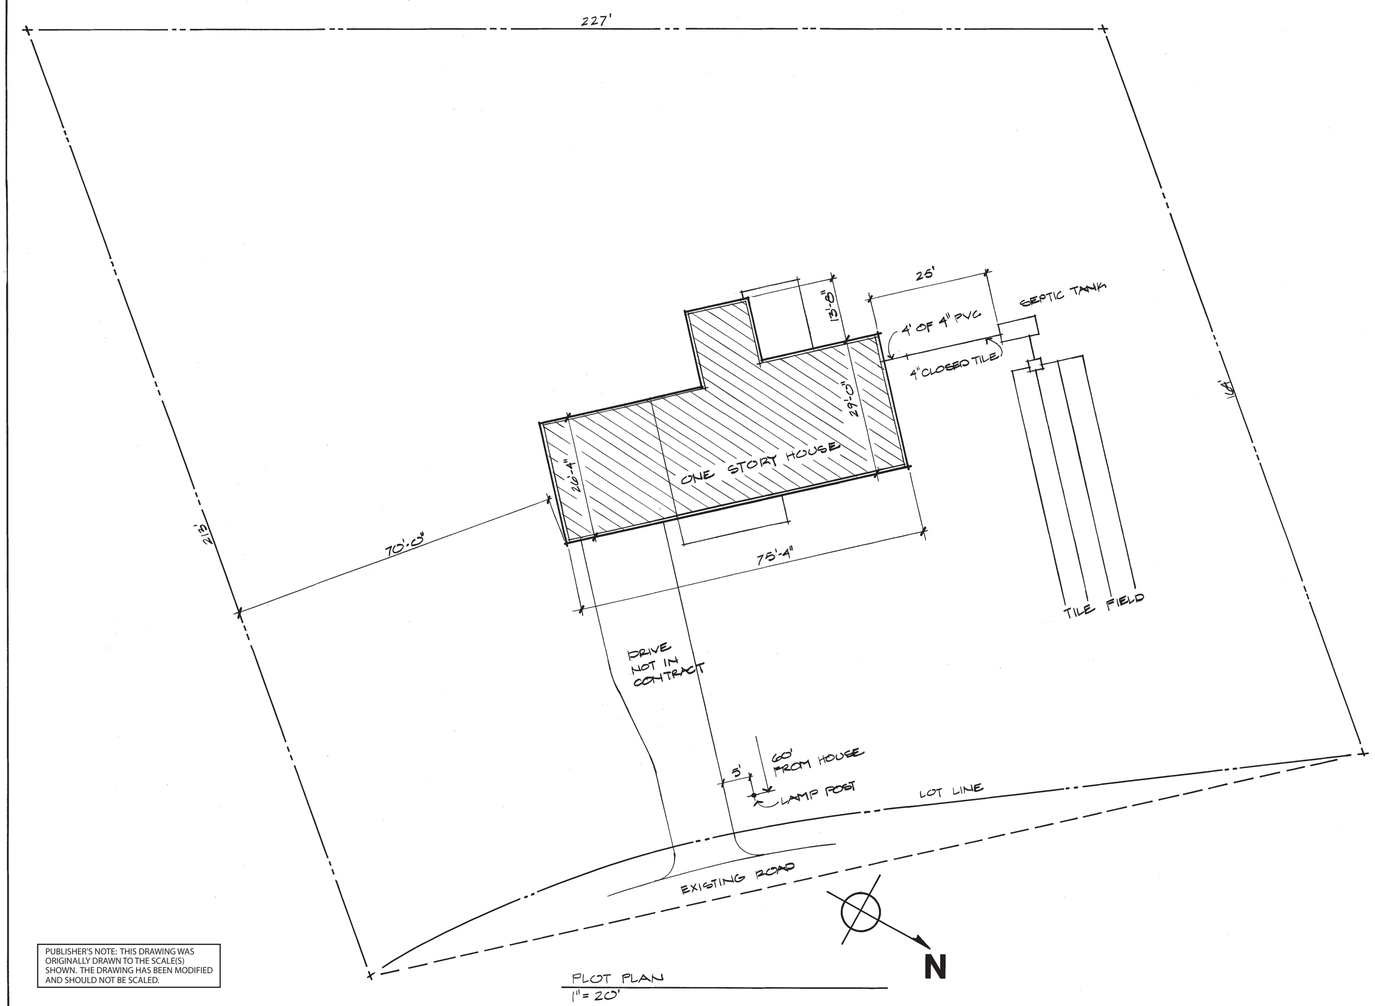

PLOT PLAN
1" = 20'

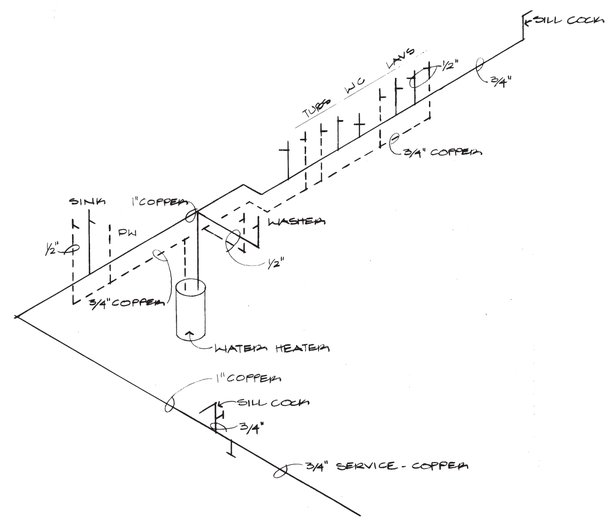

WATER PIPING DIAGRAM
NOT TO SCALE

PUBLISHER'S NOTE: THIS DRAWING WAS ORIGINALLY DRAWN TO THE SCALE(S) SHOWN. THE DRAWING HAS BEEN MODIFIED AND SHOULD NOT BE SCALED.

REVISION

SCALE: AS SHOWN

CHECKED BY: RB

DR. BY: FL

DATE 5-1

JOB NO. 1731

• INTERIOR ELEVATIONS • PIPING DIAGRAM • LIGHT FIXTURE SCHEDULE • DOOR SCHEDULE

PLOT PLAN

PAUL SCHILLING LICENSED ARCHITECT STATE OF NEW JERSEY • REGISTERED • NO. 9882

BRICK-VENEER RESIDENCE

SHEET 4 OF 5

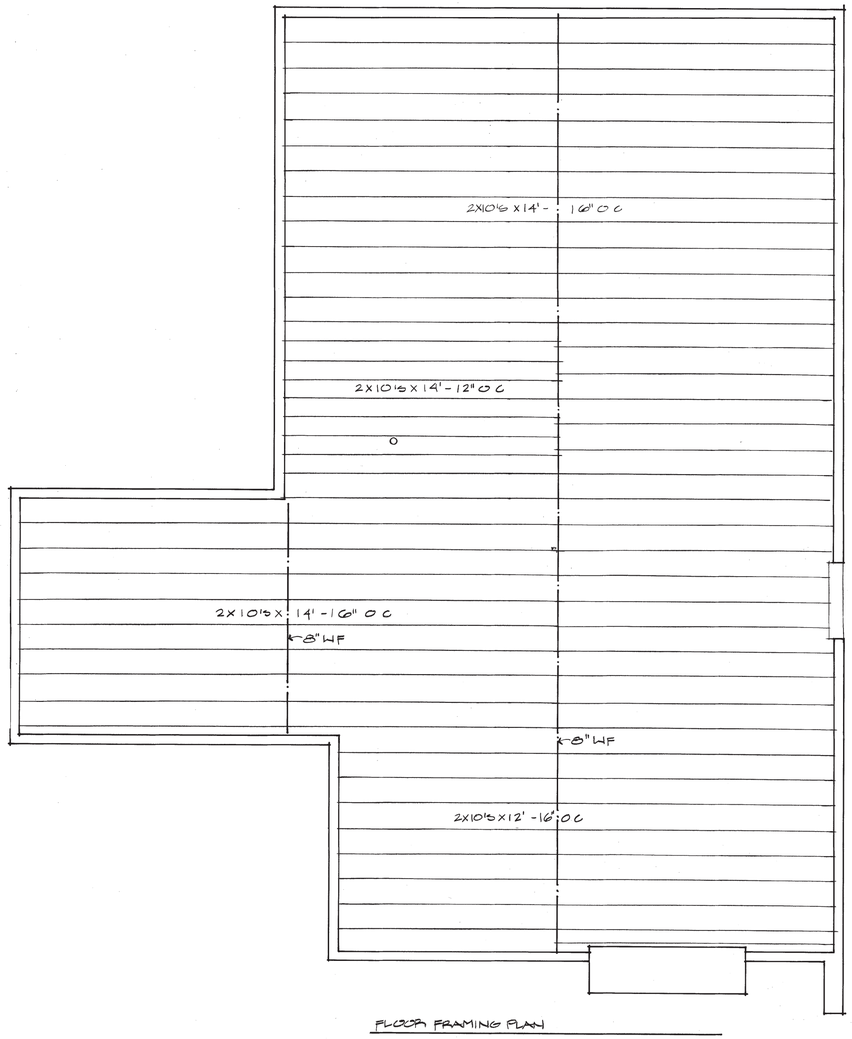

FLOOR FRAMING PLAN

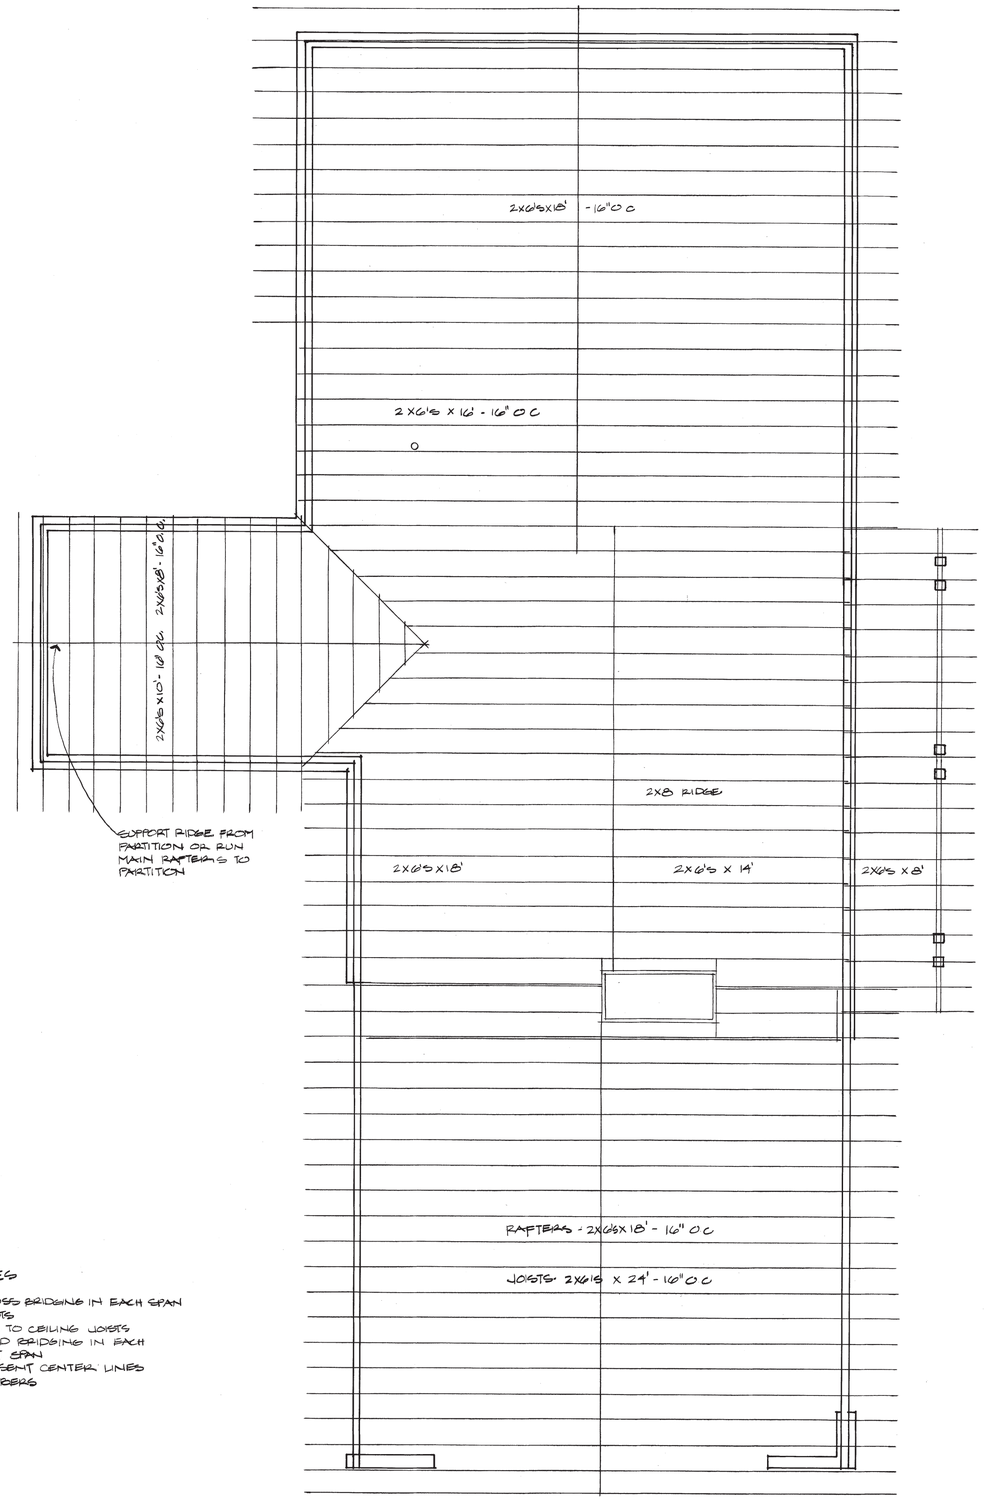

ROOF FRAMING PLAN

FRAMING NOTES

- ONE ROW CROSS BRIDGING IN EACH SPAN OF FLOOR JOISTS
- NAIL RAFTERS TO CEILING JOISTS
- ONE ROW SOLID BRIDGING IN EACH CEILING JOIST SPAN
- LINES REPRESENT CENTER LINES OF WOOD MEMBERS

PUBLISHER'S NOTE: THIS DRAWING WAS ORIGINALLY DRAWN TO THE SCALE(S) SHOWN. THE DRAWING HAS BEEN MODIFIED AND SHOULD NOT BE SCALED.

REVISION

SCALE: AS SHOWN

CHECKED BY: RB

DR. BY: FL

DATE 5-1

JOB NO. 1731

FLOOR FRAMING PLAN ROOF FRAMING PLAN

STATE OF NEW JERSEY • REGISTERED ARCHITECT • PAUL R SCHILLING LICENSE A-9682

BRICK-VENEER RESIDENCE

SHEET 5 OF 5